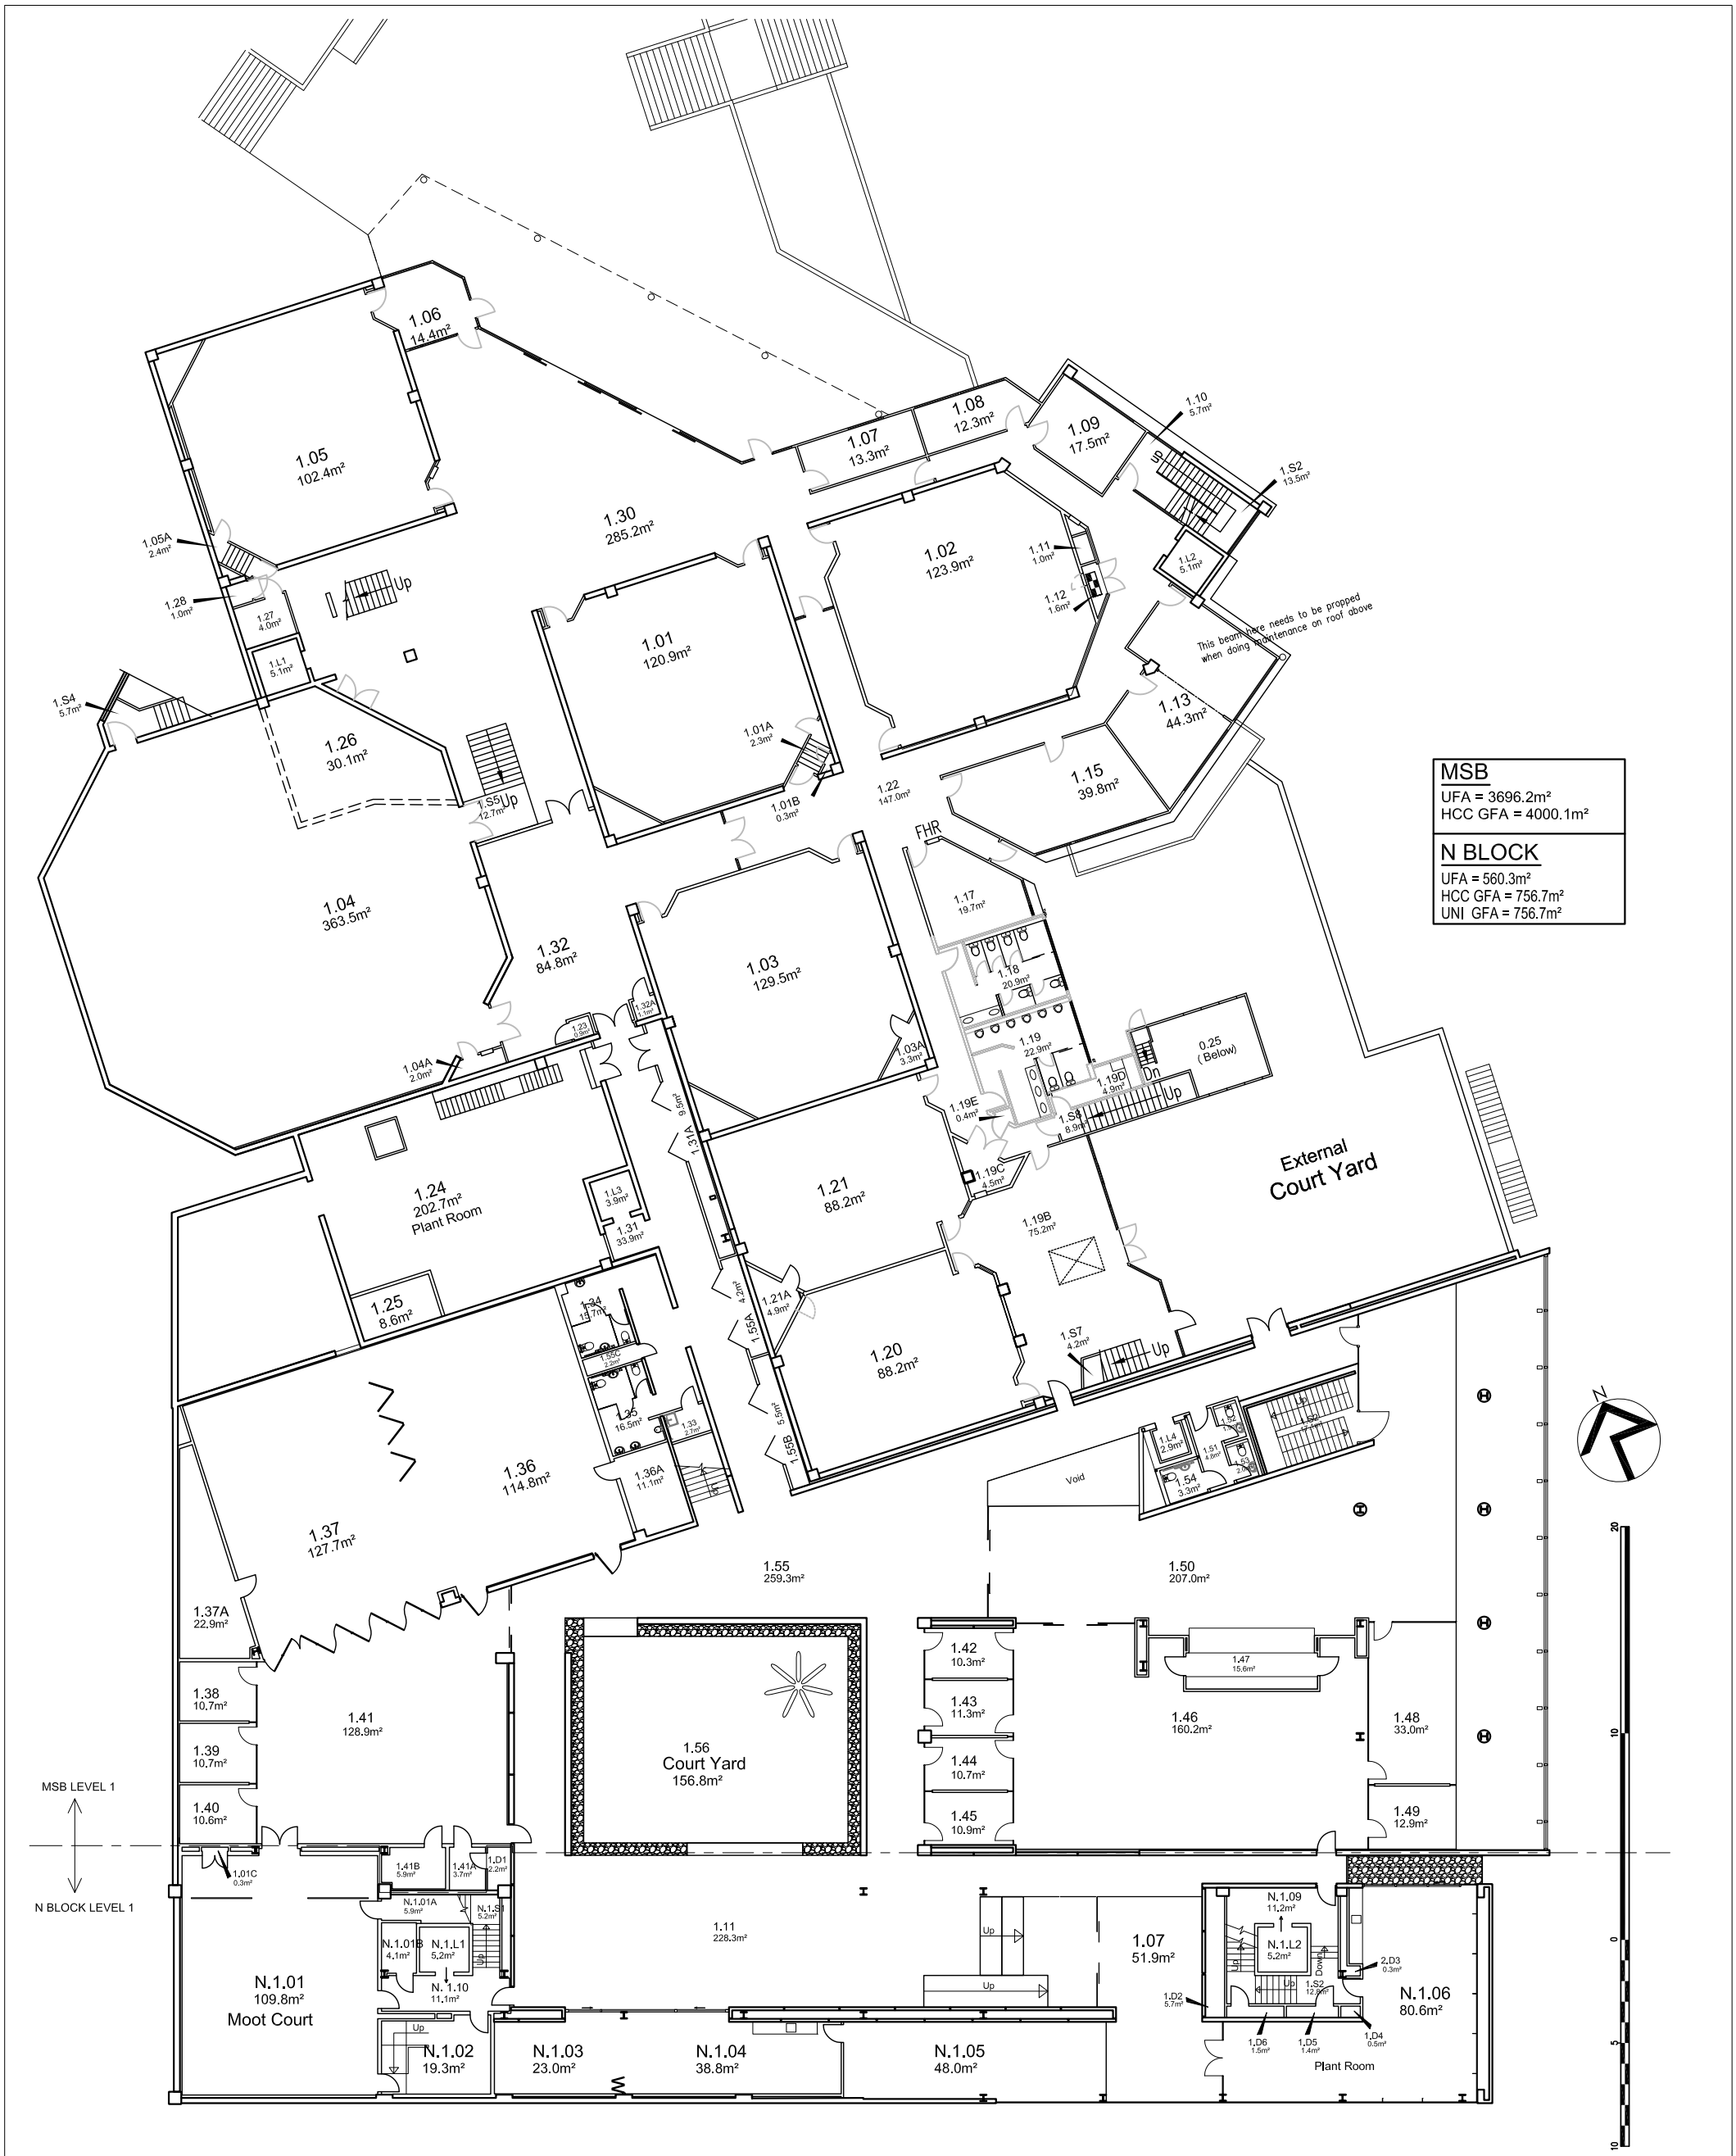

MSB
UFA = 3696.2m²
HCC GFA = 4000.1m²

N BLOCK
UFA = 560.3m²
HCC GFA = 756.7m²
UNI GFA = 756.7m²

MSB & THE FACULTY OF LAW - LEVEL 1

UNIVERSITY OF WAIKATO

MSB / N-1

R/2 - August 2016